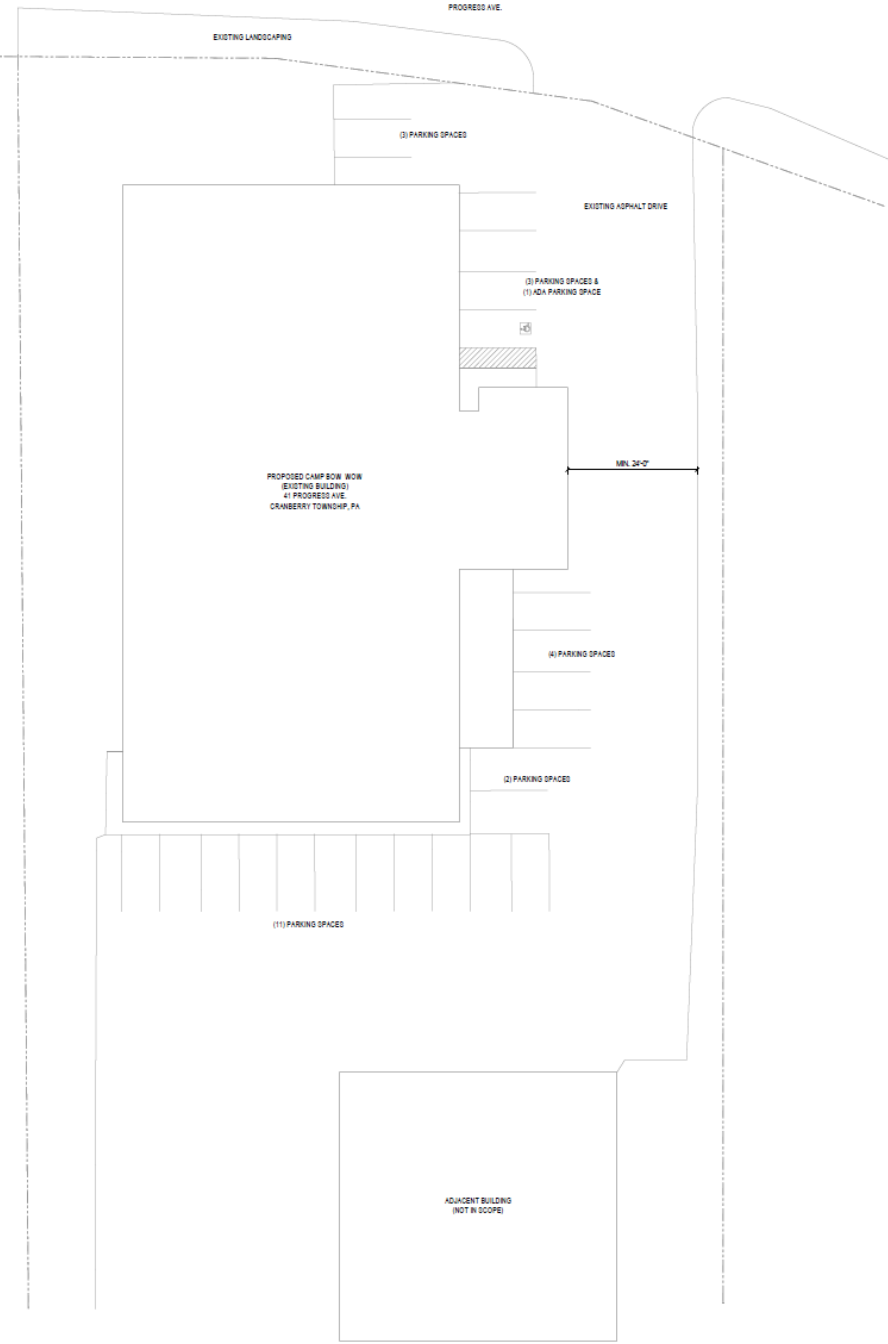

Search All
60,60A,B
50
Park Rd
8
30
100,200
41
47,47A-F
Cranberry Industrial Park
37A,B
Progress Ave
31
11
39
45
A
19
27
65,71
Unionville Rd



2 ASP1.0 VICINITY PLAN
N.T.S.



1 ASP1.0 ARCHITECTURAL SITE PLAN
1/16"=1'-0"

INTERPLAN LLC
ARCHITECTURE
ENGINEERING
INTERIOR DESIGN
PROJECT MANAGEMENT

DAVID BOYCE, ARCHITECT
LOUISE CRAVER, ARCHITECT
RICHARD PASZKIET, ARCHITECT
STUART ANDERSON, P.E.

ONE SOUTH 280 SUMMIT AVE
SUITE D
OAKBROOK TERRACE, IL 60181
PH 630.932.2936
FX 630.932.2939

SEAL:

THIS DOCUMENT IS NOT FOR REGULATORY APPROVAL, PERMITTING, OR CONSTRUCTION.

FOR INFORMATIONAL PURPOSES ONLY

NO DATE REMARKS
REVISIONS

CAMP BOW WOW

41 PROGRESS AVE.
CRANBERRY TOWNSHIP, PA

PROJECT NO: 2020.0338
DATE: 6/12/2020

ASP1.0
ARCHITECTURAL SITE PLAN

CHECKED: JG DRAWN: TN

COPYRIGHT © BY INTERPLAN LLC. ALL RIGHTS RESERVED. THESE PLANS AND DESIGNS ARE THE PROPERTY OF INTERPLAN LLC AND MAY NOT BE USED IN WHOLE OR IN PART WITHOUT THE WRITTEN CONSENT OF INTERPLAN LLC.



1 FLOOR PLAN
1/8" = 1'-0"

NORTH

INTERPLAN LLC
ARCHITECTURE
ENGINEERING
INTERIOR DESIGN
PROJECT MANAGEMENT

DAVID BOYCE, ARCHITECT
LOUISE CRAVER, ARCHITECT
RICHARD PASZKIET, ARCHITECT
STUART ANDERSON, P.E.

ONE SOUTH 280 SUMMIT AVE
SUITE D
OAKBROOK TERRACE, IL 60181
PH 630.932.2236
FX 630.932.2239

SEAL:

THIS DOCUMENT IS NOT FOR REGULATORY APPROVAL, PERMITTING, OR CONSTRUCTION.

NO DATE REMARKS
REVISIONS

CAMP BOW WOW

41 PROGRESS AVE.
CRANBERRY TOWNSHIP, PA

PROJECT NO: 2020.0338
DATE:

CHECKED: DRAWN:

COPYRIGHT © 2021 INTERPLAN LLC ALL RIGHTS RESERVED. COPYRIGHT & OTHER RIGHTS RESERVED. THESE DOCUMENTS TO THE ORIGINAL DESIGN PURPOSES OF WHICH THEY WERE PREPARED. UNPUBLISHED, CHANGES OR ADDITIONS ARE RESERVED.


Colliers
412 321 4200